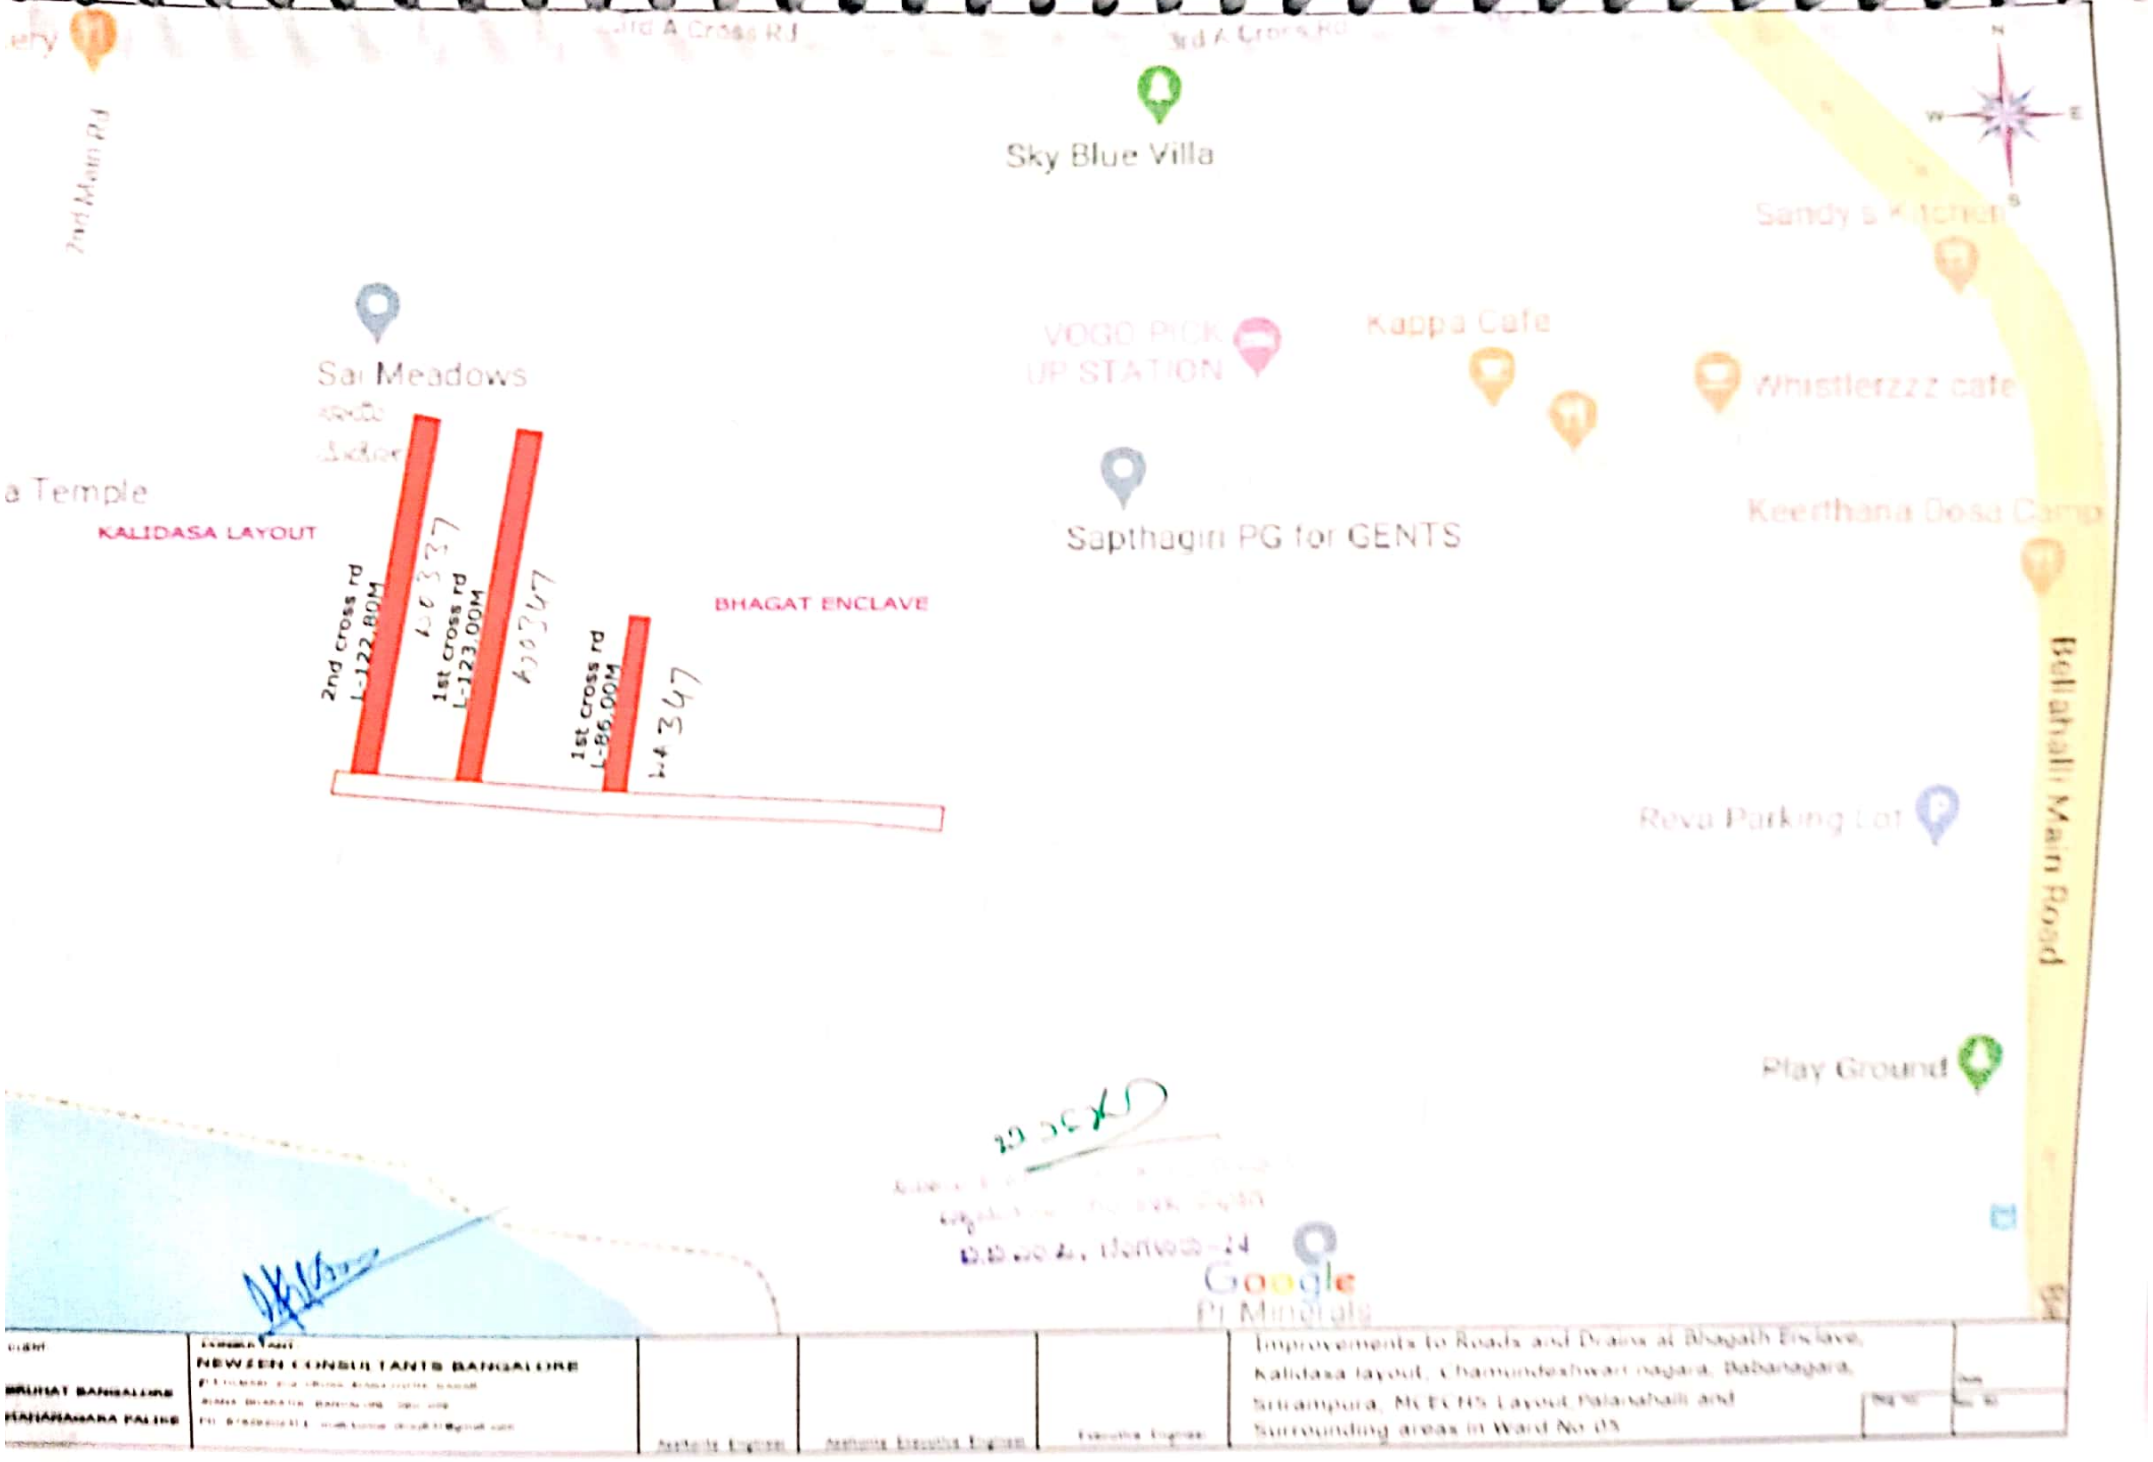

Scanned by CamScanner

Scanned by CamScanner

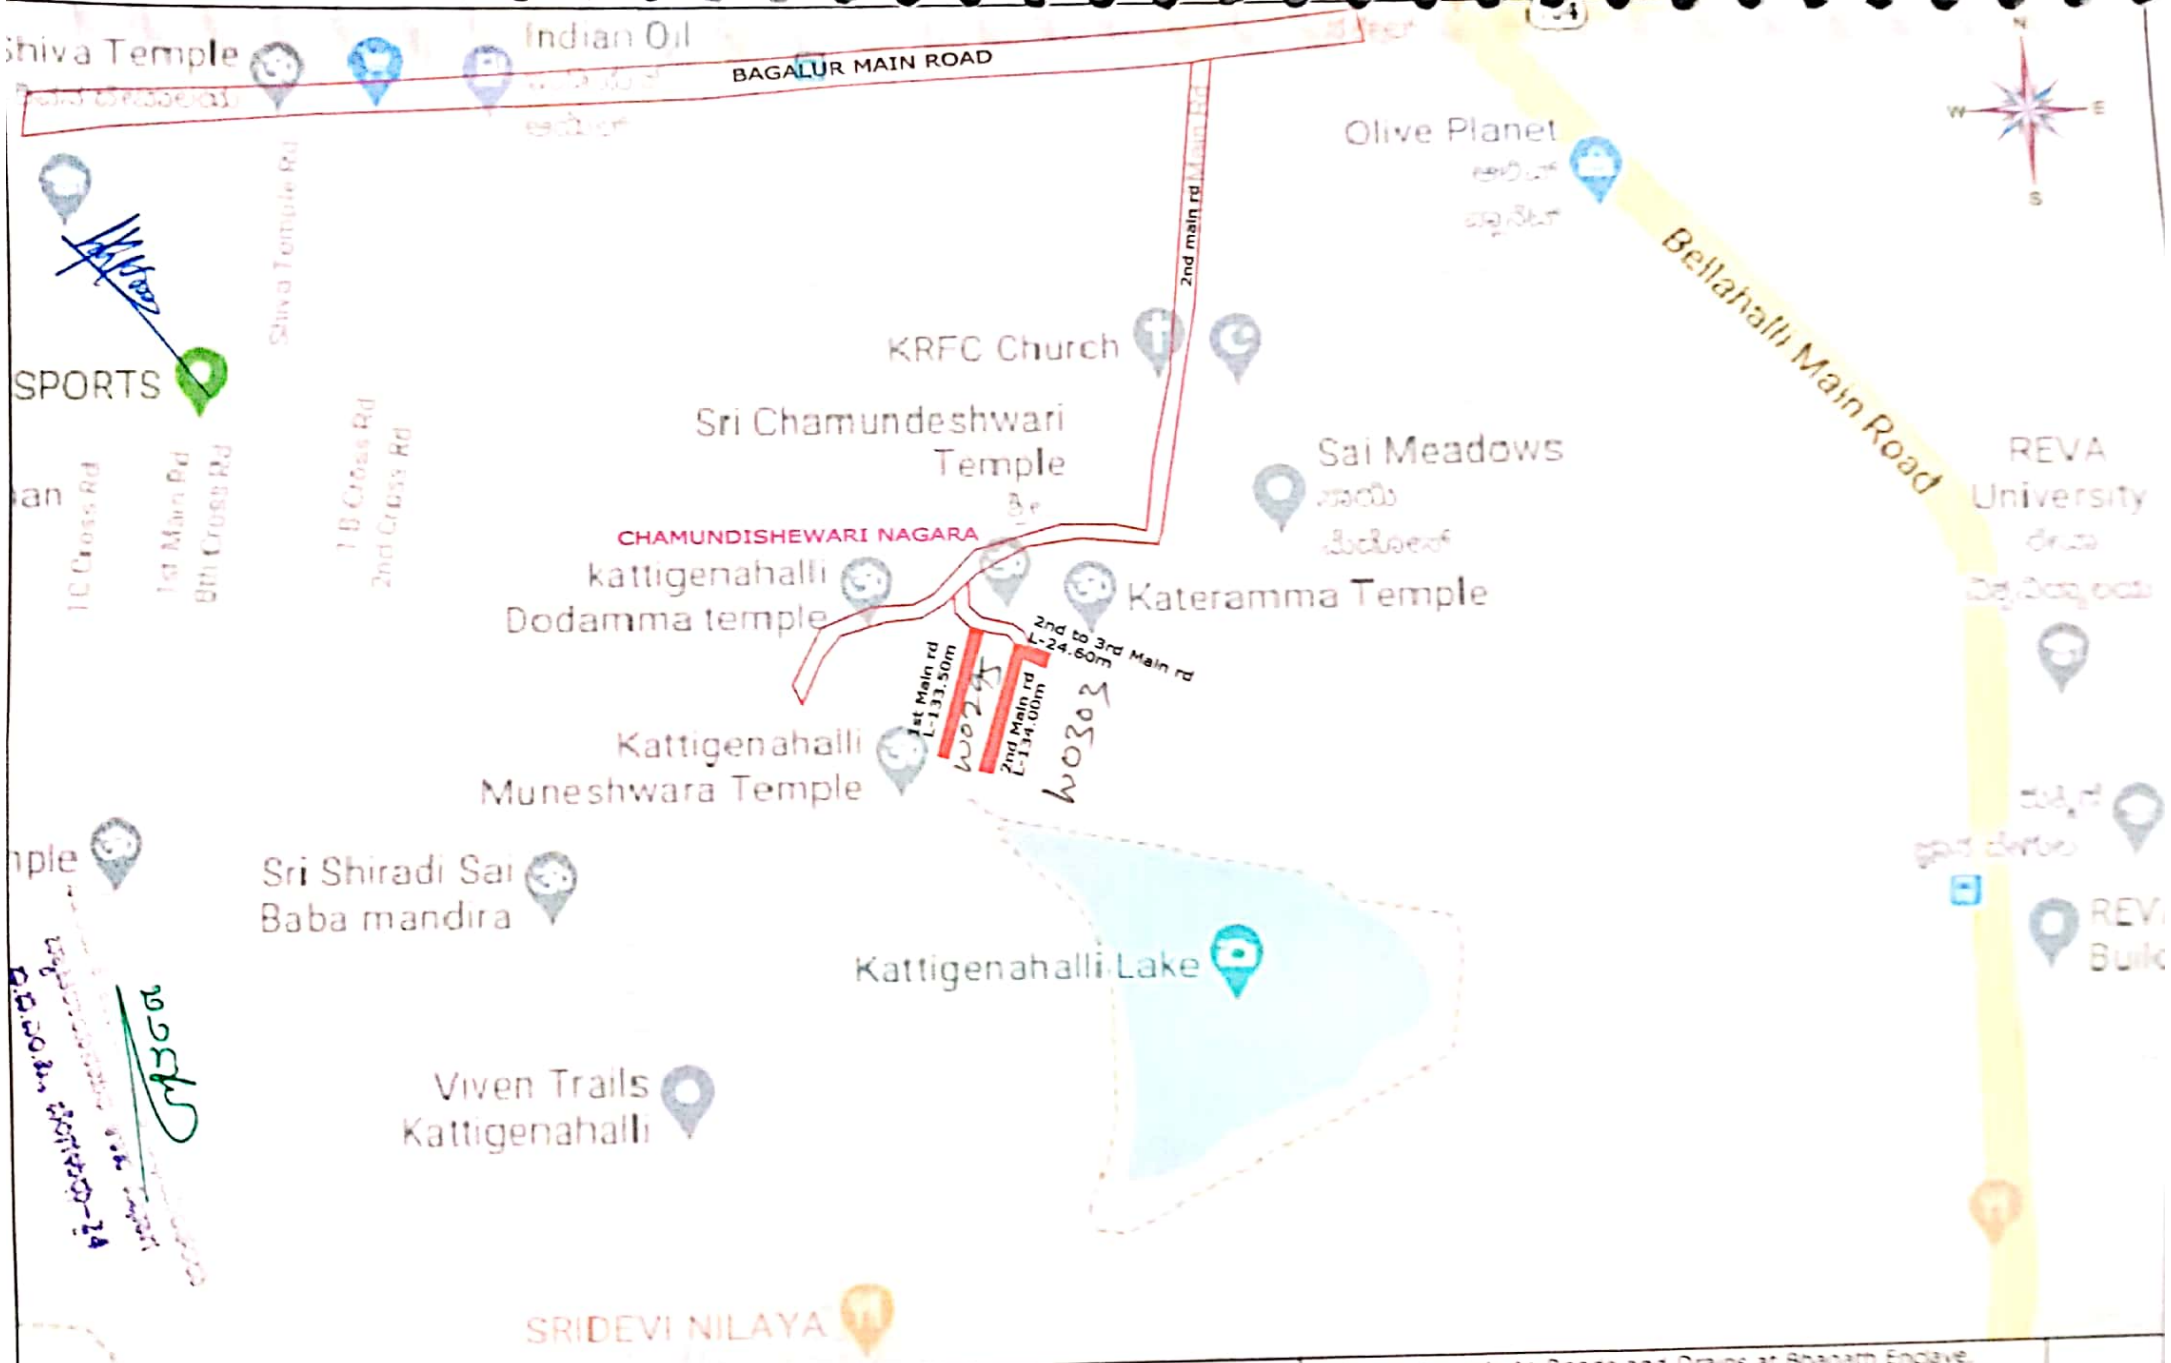

CLIENT:	CONSULTANT:-				
BRUHAT BANGALORE MAHANAGARA PALIKE	NEWZEN CONSULTANTS BANGALORE #13,10 MAIN, 2nd CROSS, JNANAJYOTHI NAGAR, JNANA BHARATHI, BANGALORE-560 056 PH-8792630231 E-mail:kumar.vinod631@gmail.com	Assitante Engineer	Assitante Executive Engineer	Executive Engineer	Improvements to Roads and Drains at Bhagath Enclave, Kalidasa layout, Chamundeshwari nagara, Babanagara, Srirampura, MCECHS Layout, Palanahalli and Surrounding areas in Ward No-05

Scanned by CamScanner

BABA NAGAR

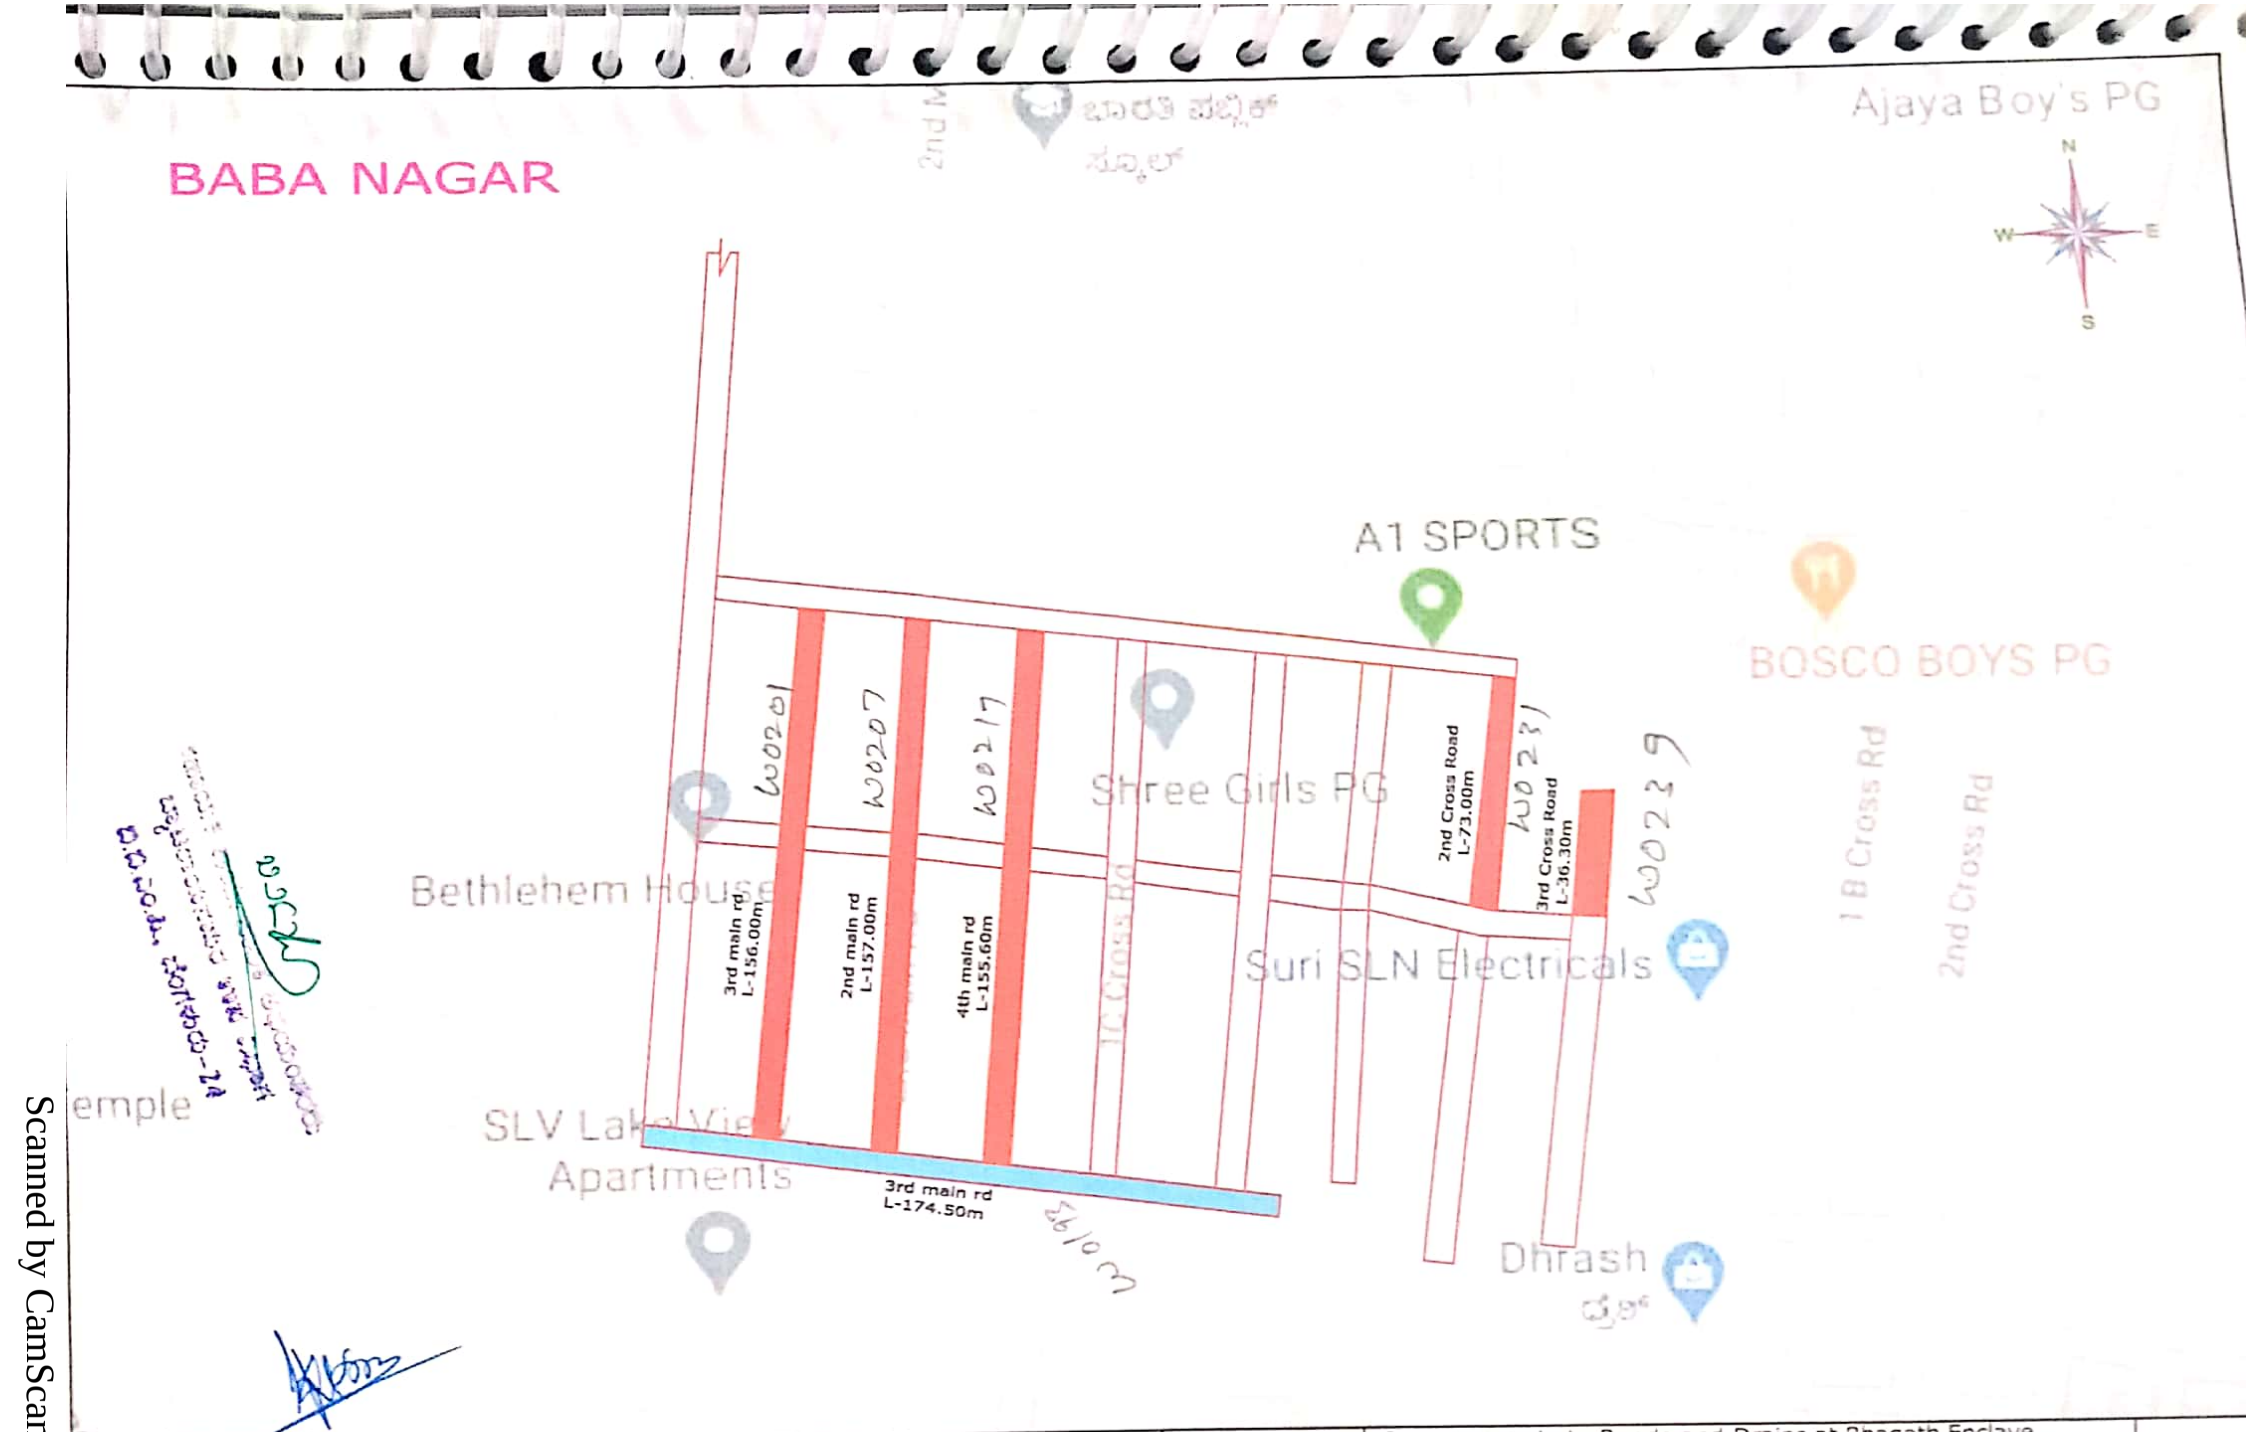

CLIENT:	CONSULTANT:-				
BRUHAT BANGALORE MAHANAGARA PALIKE	NEWZEN CONSULTANTS BANGALORE #13/10,MAIN 2nd CROSS,JNANAJYOTHI NAGAR, JNANA BHARATHI, BANGALORE-560 056 PH-8792620231,E-mail:kumar.vinoj621@gmail.com	Assitante Engineer	Assitante Executive Engineer	Executive Engineer	Improvements to Roads and Drains at Bhagath Enclave, Kalidasa layout, Chamundeshwari nagara, Babanagara, Srirampura, MCECHS Layout,Palanahalli and Surrounding areas in Ward No-05

Dwg no: Date: Rev: R0

Scanned by CamScanner

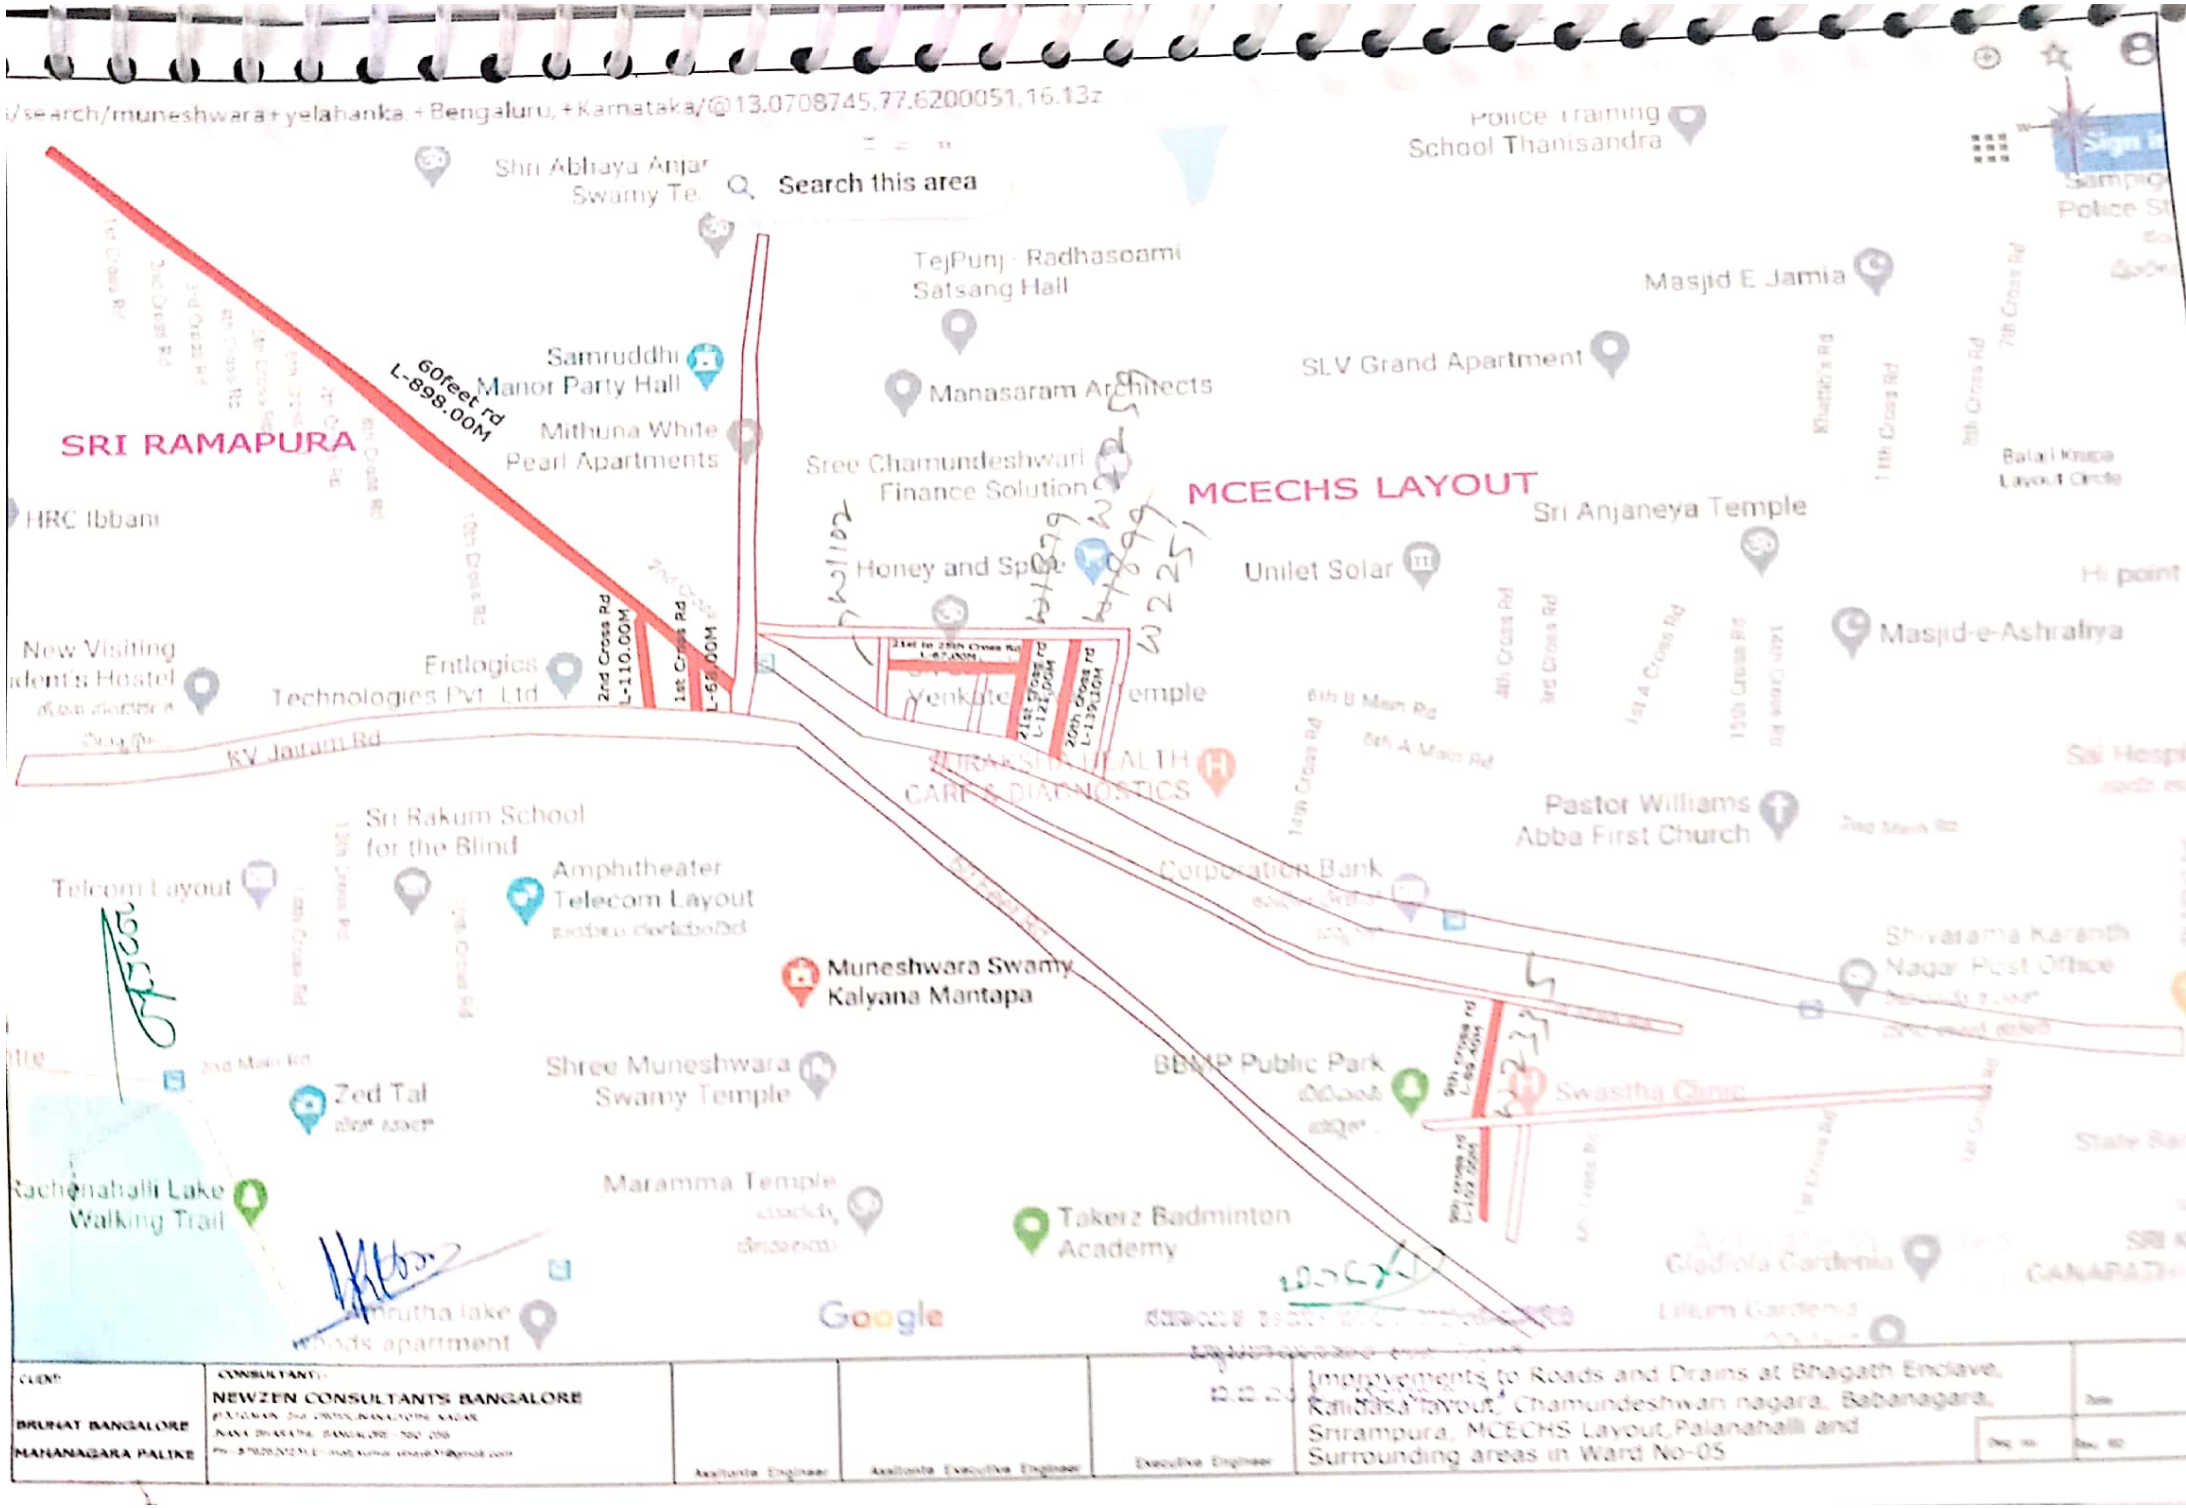

CLIENT: BRUHAT BANGALORE MAHANAGARA PALIKE	CONSULTANT: NEWZEN CONSULTANTS BANGALORE	Assistant Engineer	Assistant Executive Engineer	Executive Engineer	Improvements to Roads and Drains at Bhagath Enclave, Kalidasa layout, Chamundeshwari nagara, Babanagara, Srirampura, MCECHS Layout,Palanahalli and Surrounding areas in Ward No-05	Date: Dwg. No: Rev. No:

Scanned by CamScanner

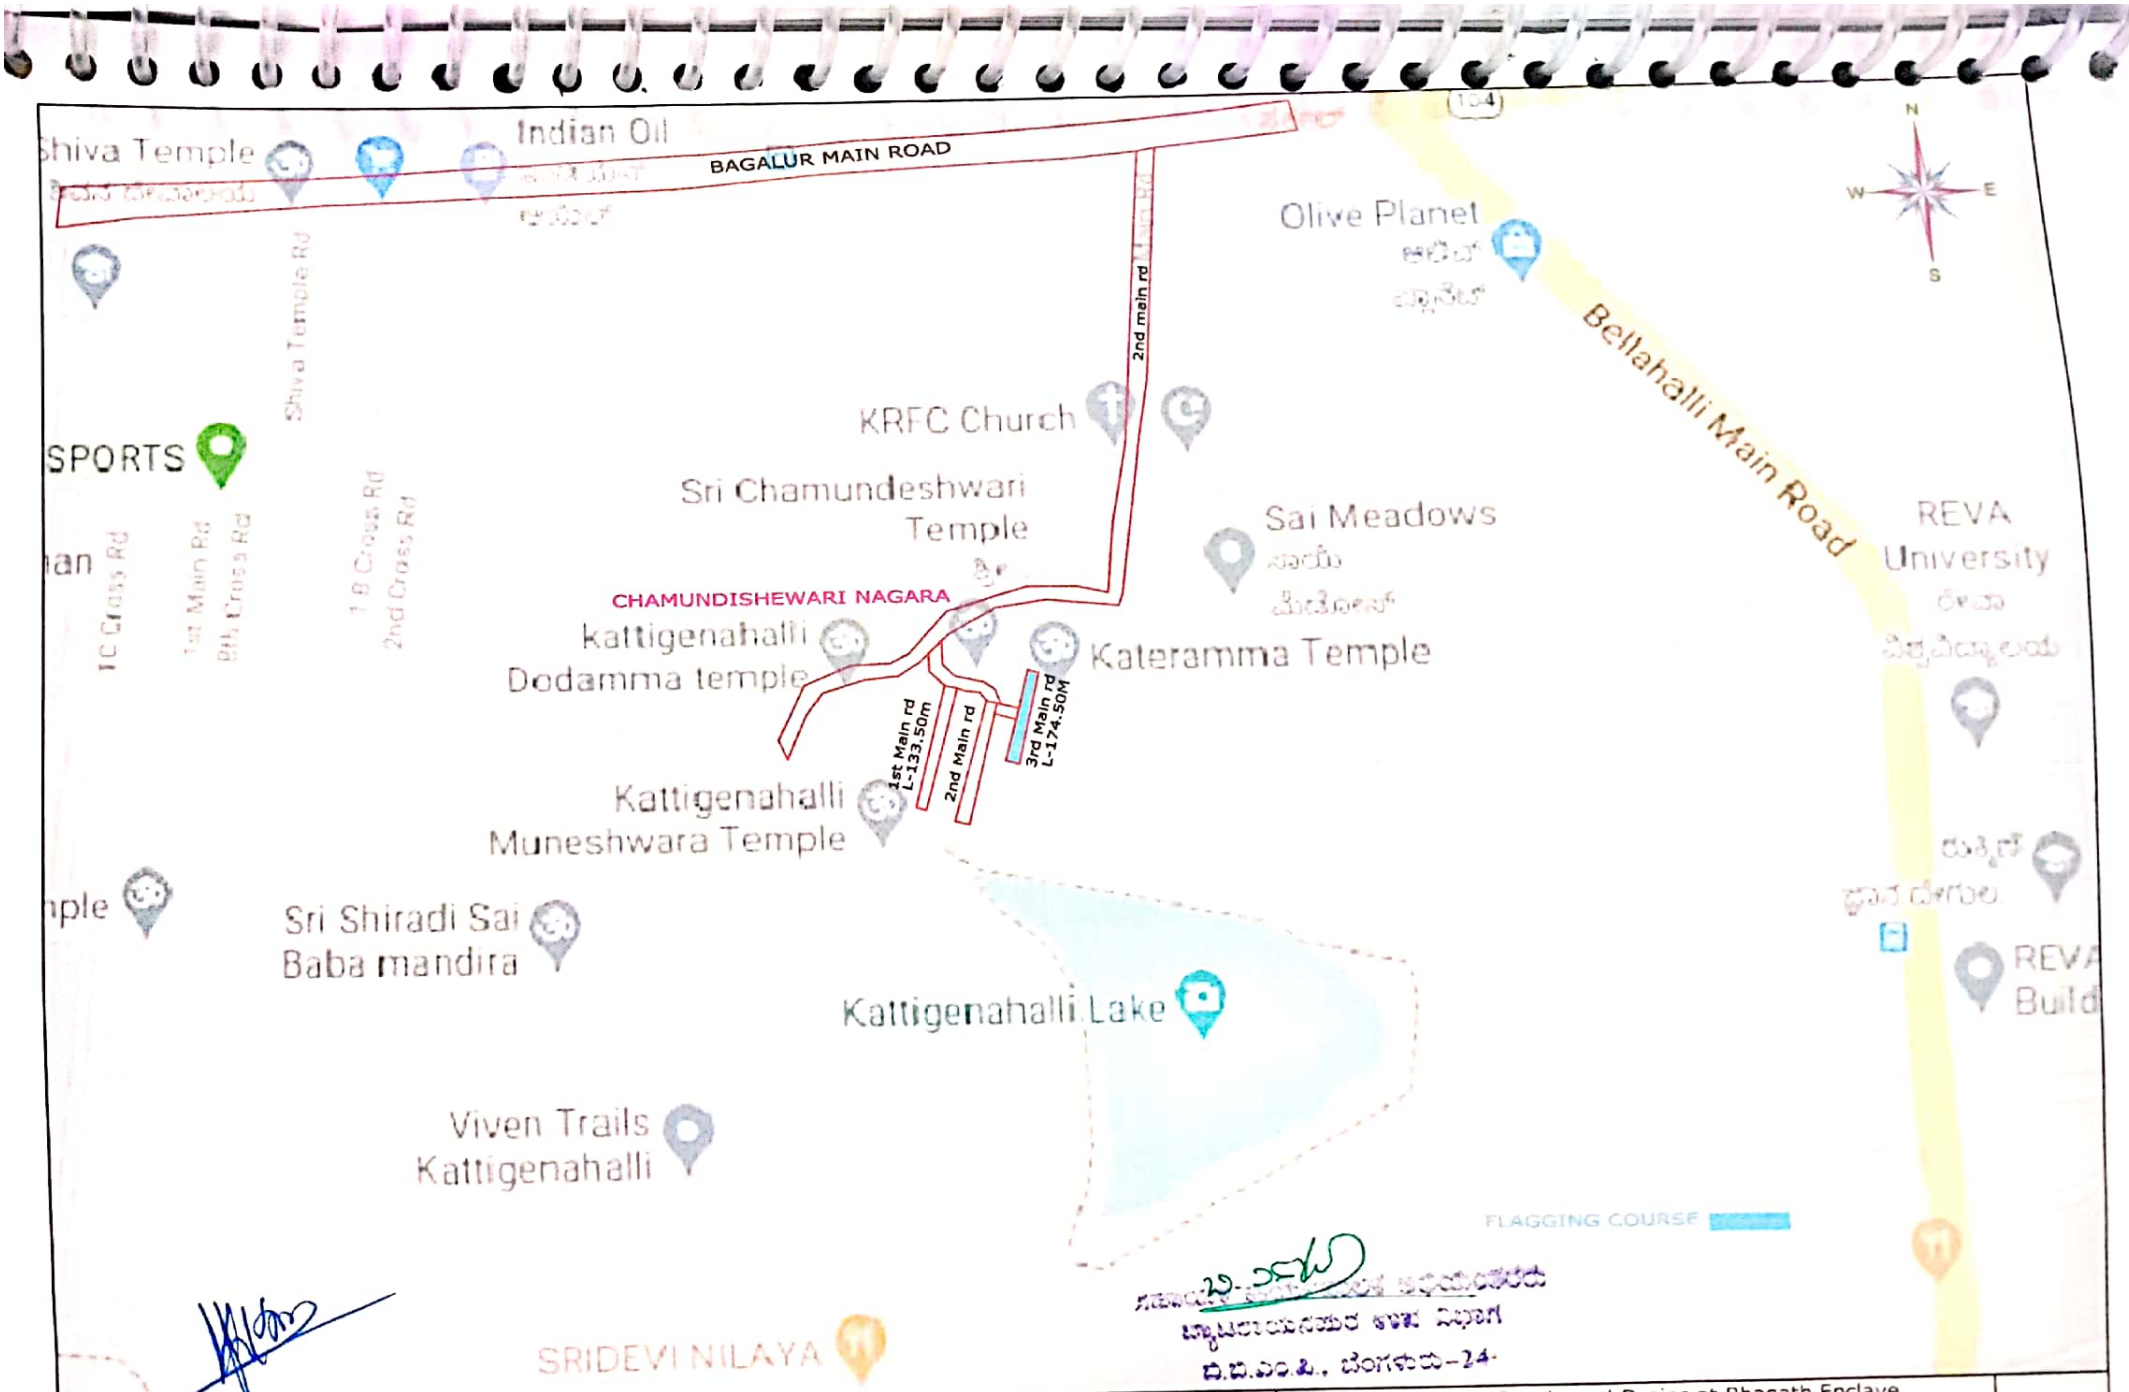

CLIENT: BRUHAT BANGALORE MAHANAGARA PALIKE	CONSULTANT:- NEWZEN CONSULTANTS BANGALORE #13,10,MAIN 2nd CROSS,JNANAJYOTHI NAGAR, JNANA BHARATHI, BANGALORE-560 056 PH-8792620231,E-mail:kumar.vinay631@gmail.com	Assitante Engineer	Assitante Executive Engineer	Executive Engineer	Improvements to Roads and Drains at Bhagath Enclave, Kalidasa layout, Chamundeshwari nagara, Babanagara, Srirampura, MCECHS Layout,Palanahalli and Surrounding areas in Ward No-05

Date
Dwg no: Rev: R0

Scanned by CamScanner

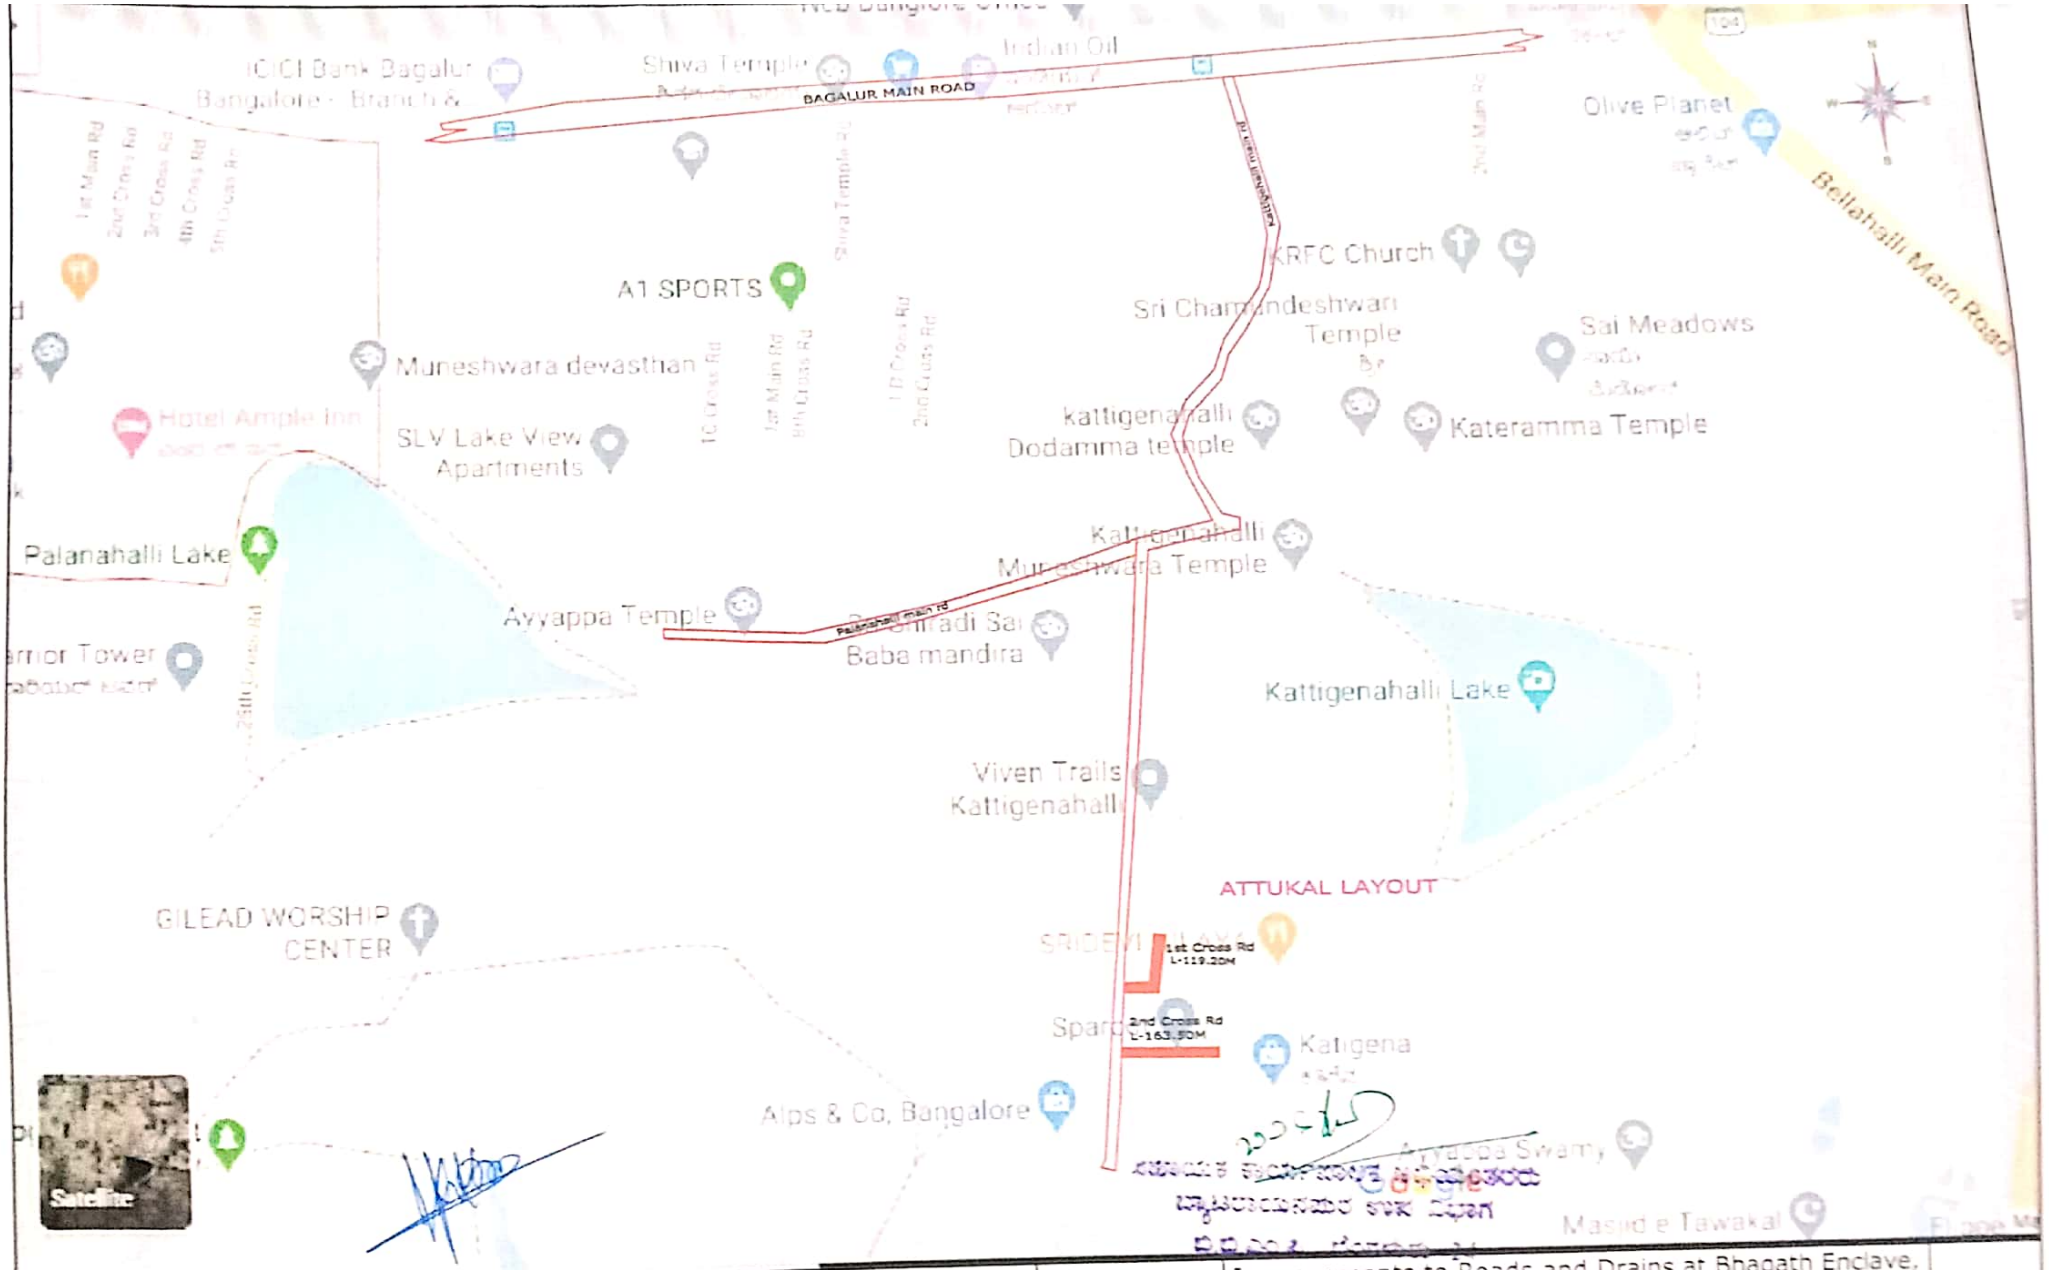

CLIENT: BRUHAT BANGALORE MAHANAGARA PALIKE	CONSULTANT:- NEWZEN CONSULTANTS BANGALORE 81,10,MAIN 2nd CROSS,JNANAJYOTHI NAGAR, JNANA BHARATHI, BANGALORE-560 056 Ph-8792620231 E-mail:kumar.vnaik31@gmail.com	Assitante Engineer	Assitante Executive Engineer	Executive Engineer	Improvements to Roads and Drains at Bhagath Enclave, Kalidasa layout, Chamundeshwari nagara, Babanagara, Srirampura, MCECHS Layout,Palanahalli and Surrounding areas in Ward No-05	Dwg no:	Date: Rev: R0

Scanned by CamScanner